CARLYLE JONES

OWEN PRICE

PARKER CHILDS

VALLEY ROAD

LITTLE

JOES VALLEY

STATE HIGHWAY 29

EAST 94.75'

94.75'

N 35° 35' 24" E. 184.0'

N 84° 39' 10" E. 58.37'

58.37'

SOUTH 154.0'

154.0'

EAST 20.0'

20.0'

INVERT EL. 92.0

LOT 1

LOT 2

LOT 3

LOT 4

LOT 5

LOT 6

LOT 7

LOT 8

LOT 9

LOT 10

NORTH 278.96'

SOUTH 340.0'

EXISTING HOUSE

EXISTING HOUSE

EXISTING 15" ø WATER MAIN

EXISTING 4" ø SEWER LINE

EXISTING IRRIGATION DITCH

℄ WASH

NORTH 60.0'

EAST 100.0'

INVERT EL. 84.0

INVERT EL. 86.0

WEST 90.0'

EAST 90.25'

WEST 380.25'

NORTH 198.0'

EAST 138.5'

SE Cor. SW ¼ SW ¼ Sec. 20

ALDO CHILDS

KEITH RASMUSSEN

KEITH RASMUSSEN

OWEN PRICE

5' Rad.

15' Rad.

60.0'

85.0'

105.0'

95.06'

190.13'

15'

82.5'

100.0'

120.0'

98.96'

5784

5786

5788

5790

5792

5794

5796

5798

5800

5802

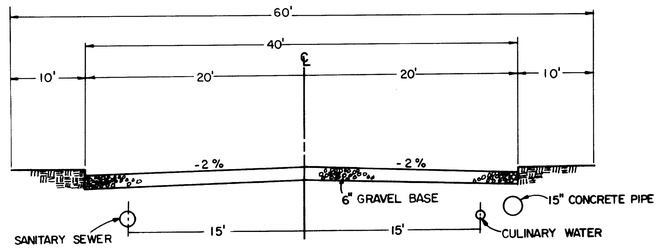

TYPICAL ROAD SECTION
(NOT TO SCALE)

N

LEGEND:

- 8" ø SEWER LINE
- MANHOLE
- 6" ø WATER LINE
- 4" ø WATER LINE
- FIRE HYDRANT
- VALVE
- PROPERTY BOUNDARY
- LOT BOUNDARY
- ℄ DITCH OR WASH
- ℄ PROPOSED IRRIGATION PIPE
- EASEMENT FOR PUBLIC UTILITIES & DRAINAGE
- 5792 CONTOUR (ELEVATION ABOVE SEA LEVEL)
- ℄ IRRIGATION DITCH

NOTE
ALL EASEMENTS AS INDICATED BY DOTTED LINES ARE FOR PUBLIC UTILITIES & DRAINAGE PURPOSES AND ARE 15 FEET WIDE.

DATE : JULY-1977
DESIGN : HRT
DRAWN : SVK
SCALE : 1" = 30'

JOHANSEN & TUTTLE ENGINEERING INC.
CONSULTING ENGINEERS LAND SURVEYORS
CASTLE DALE , UTAH

FOOTHILL SUBDIVISION

ORANGEVILLE CITY, EMERY COUNTY, UTAH

PARKER CHILDS
CASTLE DALE , UTAH

SHEET ⊥ / ⊥ SHEETS